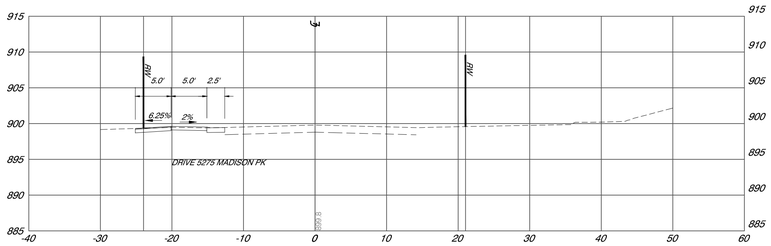

STA. 12+00

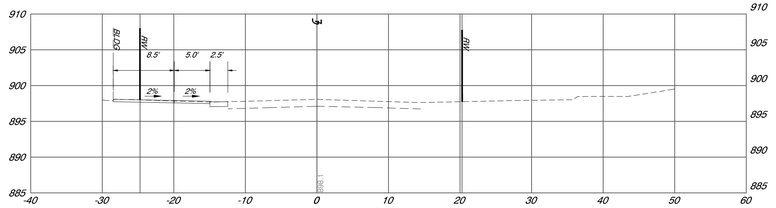

STA. 12+97

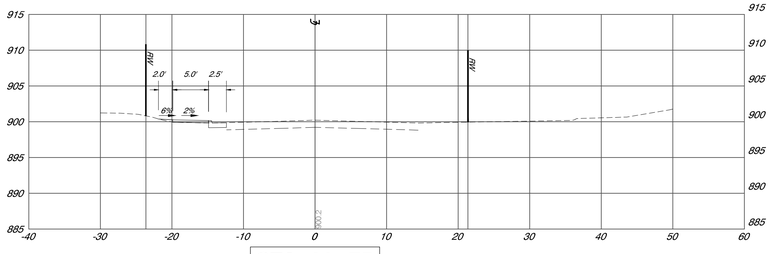

STA. 11+75

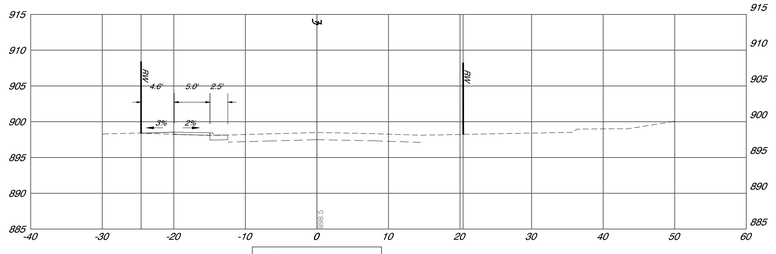

STA. 12+75

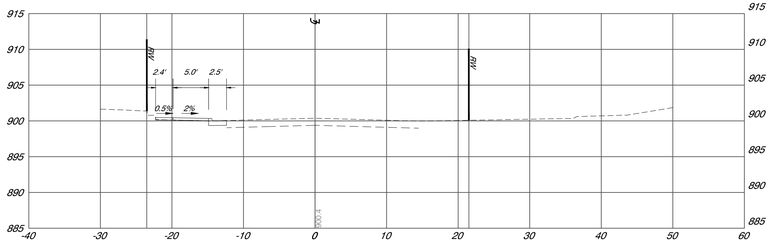

STA. 11+64

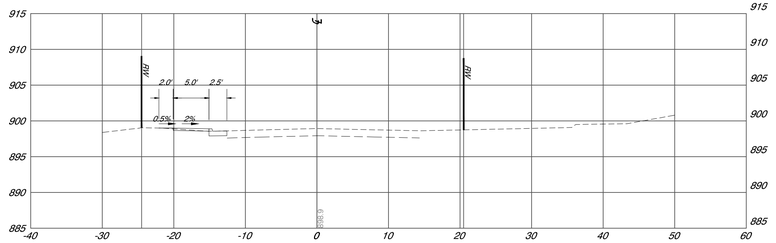

STA. 12+50

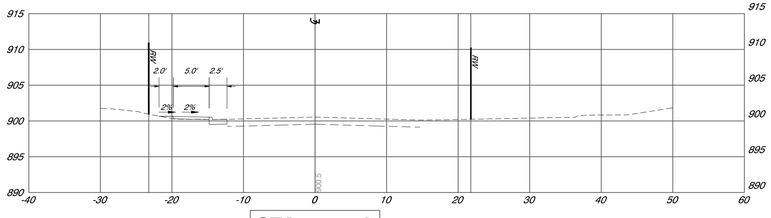

STA. 11+50

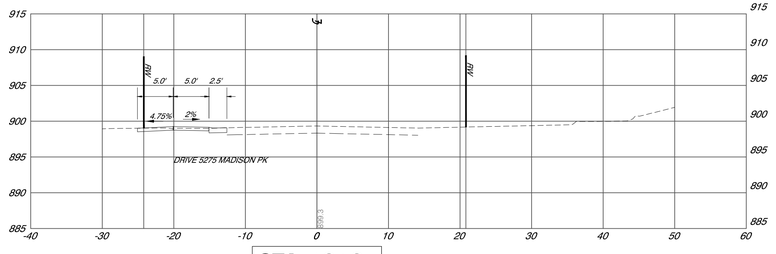

STA. 12+25

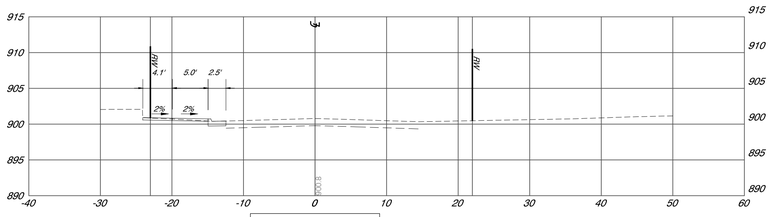

STA. 11+25

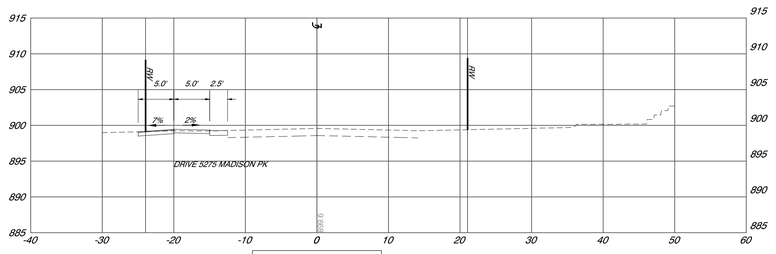

STA. 12+12

your trusted advisor
consultants → engineers architects planners
741 Chamber Center Drive, Fort Mitchell, KY 41017
Phone: 859.525.0544 • Fax: 859.525.0561 • www.ctconsultants.com

© 2019 CT CONSULTANTS

SEAL

SECTIONS SHEET 5

DRAWING TITLE

PROJECT TITLE

MADISON PIKE SIDEWALK PHASE 5

CITY OF INDEPENDENCE, KY

REVISIONS

NO.	DATE	BY	DESCRIPTION

SCALE	DATE
1"=10'	02/07/19
DRAWN BY	PROJECT MGR
RSEI	MHEL
PROJECT NO.	FLAT FILE
150595	KY-A9

DRAWING No.

XS-5

SHEET 11 OF 13

02/07/19 09:34am J:\All Electrical\
H:\Drawings\150595\CAD\150595 2019_01_04.DWG