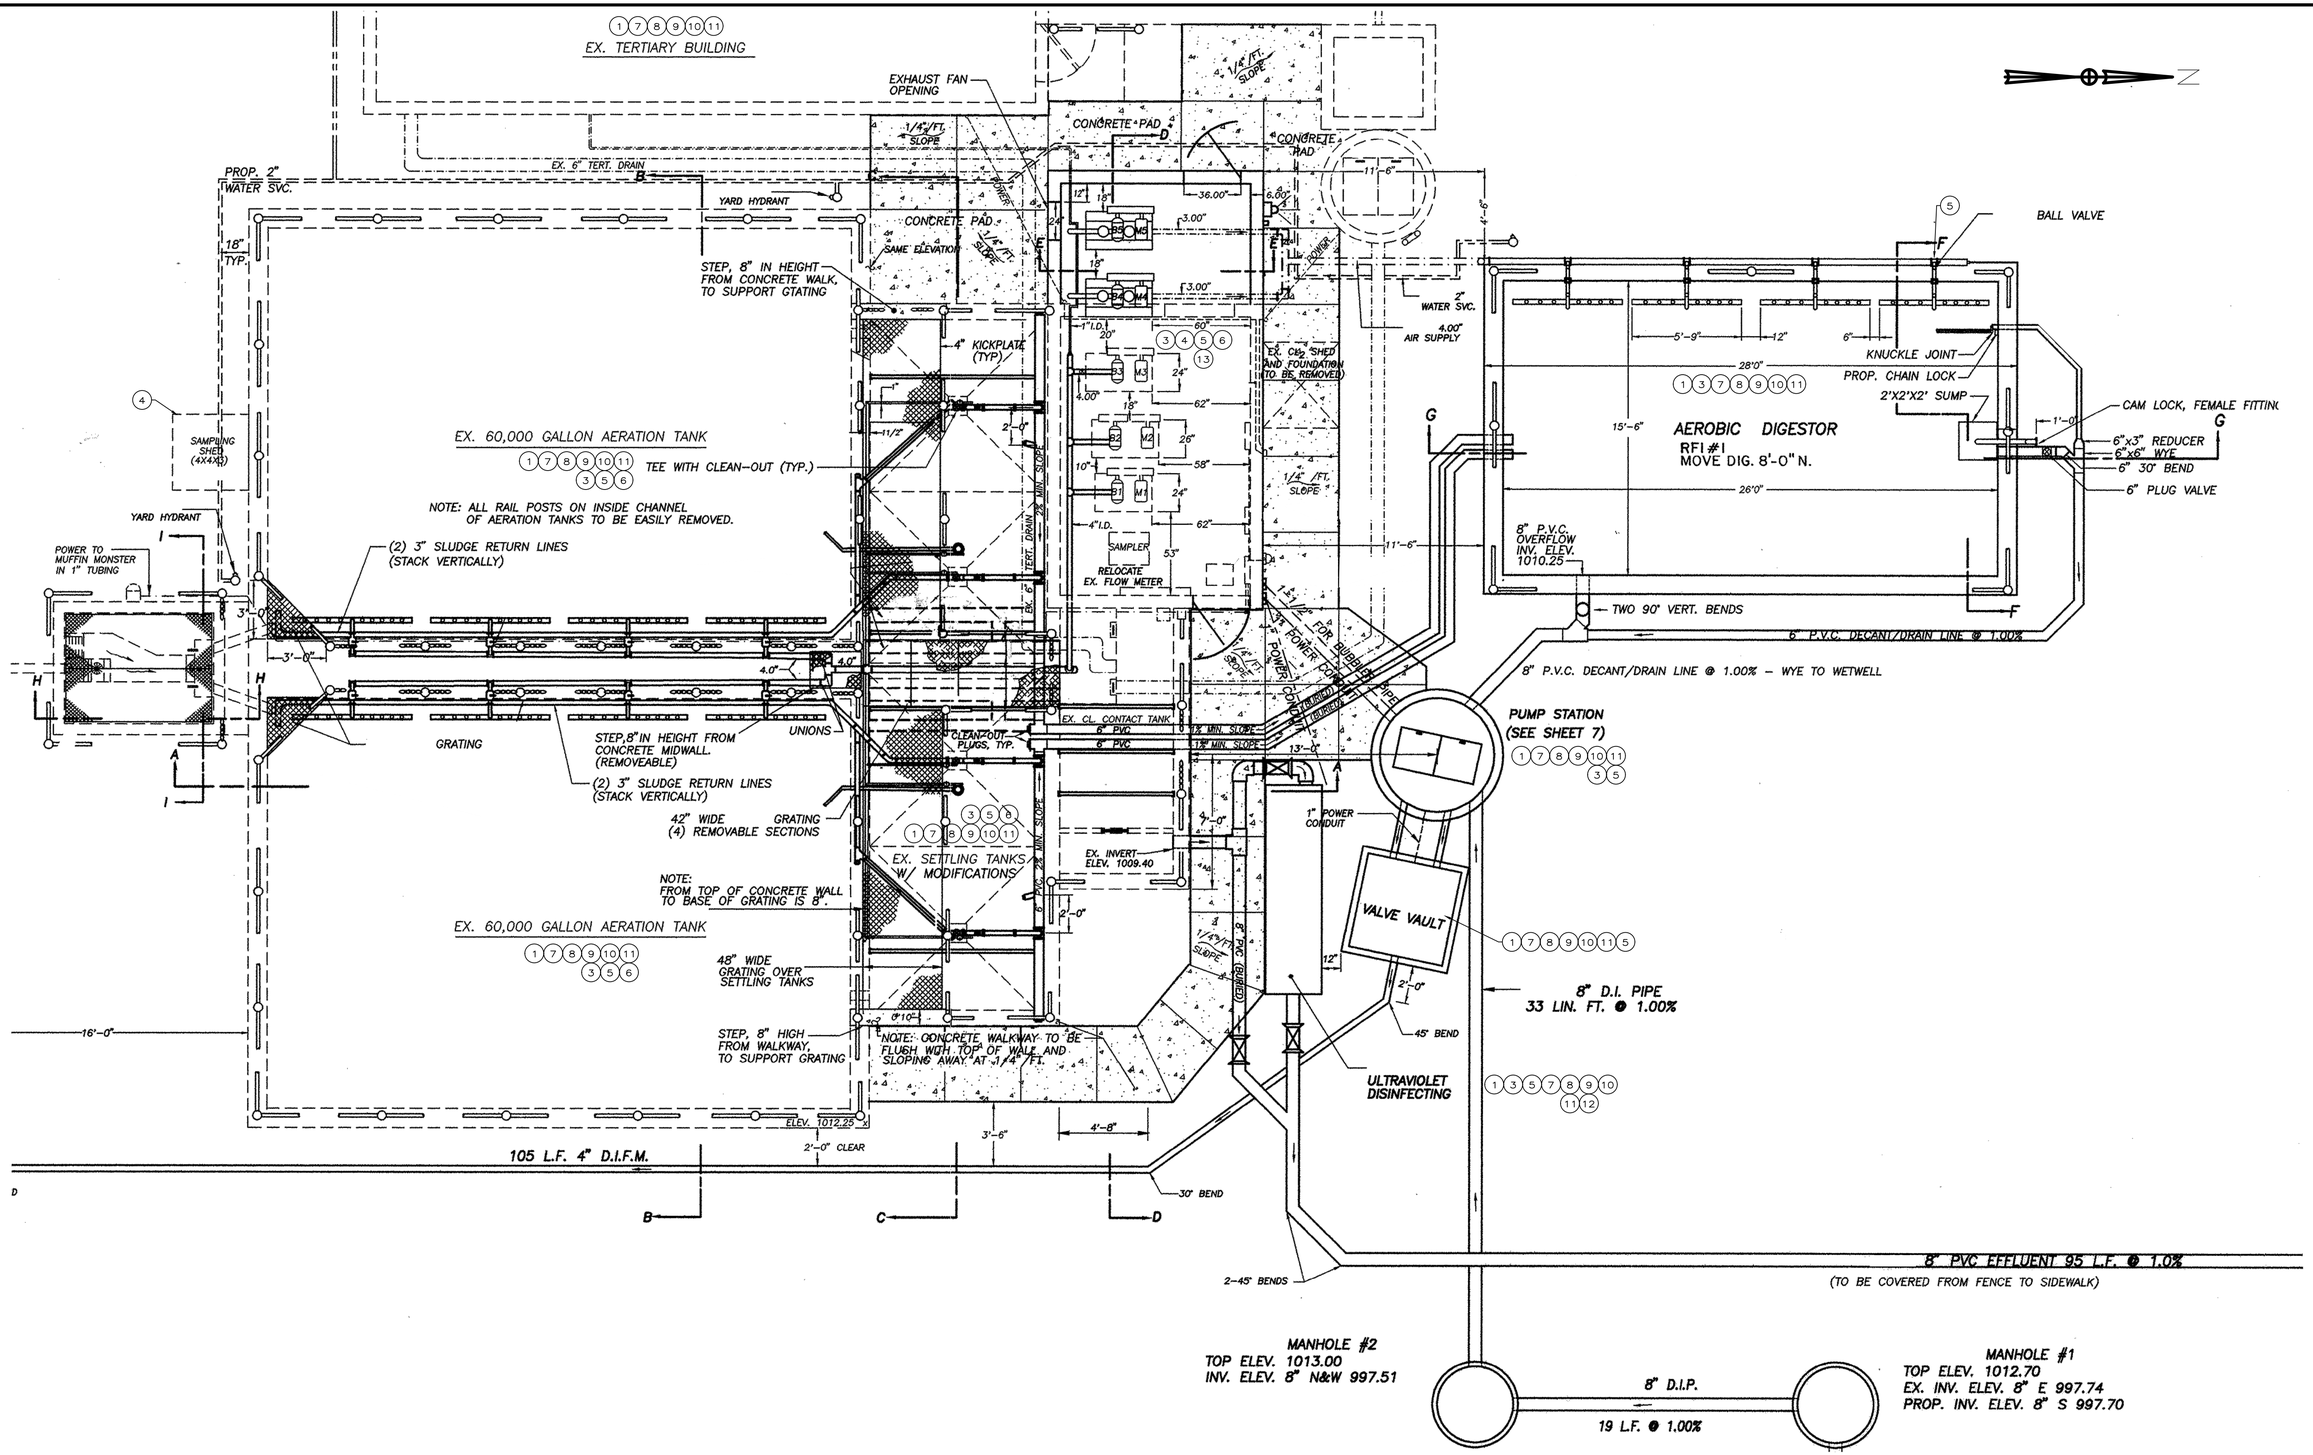

your trusted advisor consultants engineers architects planners

NO	REVISION	DATE

CITY OF BARBERTON
PACKAGE PLANT ELIMINATION
PHASE 3 - BRENTWOOD
CITY OF BARBERTON, COUNTY OF SUMMIT, OHIO

SCALE:	AS SHOWN
DATE:	4/10/18
DESIGNED BY:	EMF
DRAWN BY:	BEK
CHECKED BY:	EMF

DEMOLITION PLAN

PROJECT NO:	170804
DRAWING NAME	DM-2
SHEET	12 OF 17

H:\2017\170804\DWG\SHEETS\C_170804 - BRENTWOOD PLANT - PH3.DWG - DM-2 - 11/19/2019 9:20:23 AM - BRIAN KELL