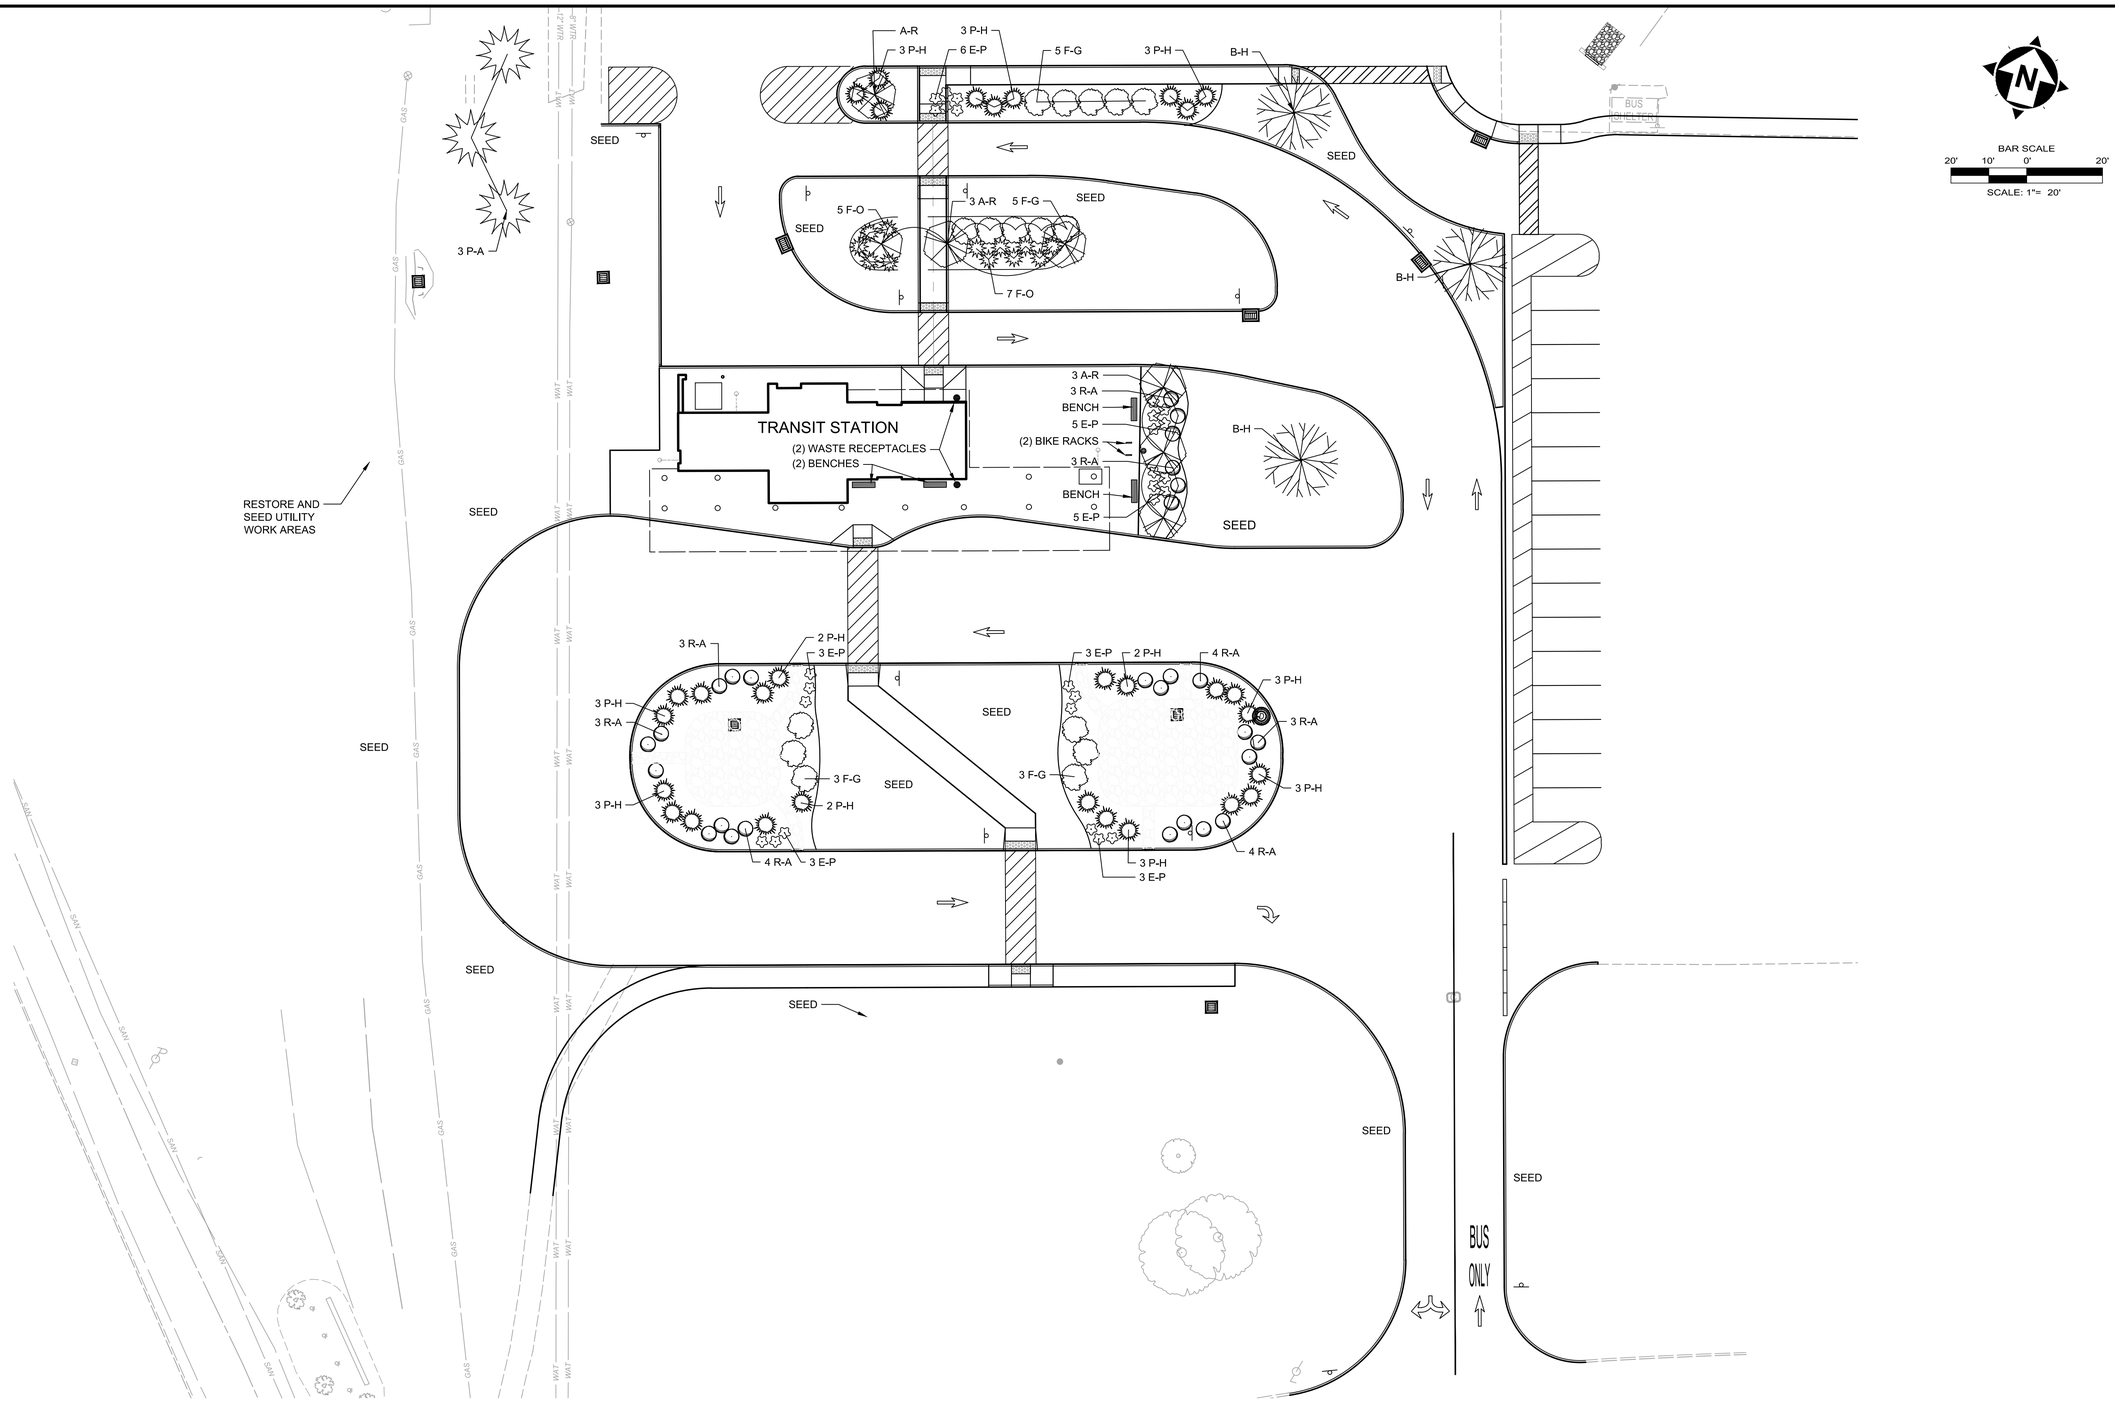

PLANT MATERIAL LIST

QTY.	KEY	BOTANICAL NAME	COMMON NAME	SIZE	NOTES
7	A-R	ACER RUBRUM 'NEW WORLD'	NEW WORLD RED MAPLE	2 1/2" CAL.	B&B
3	B-H	BETULA N. 'HERITAGE'	HERITAGE RIVER BIRCH	8' HT.	B&B,MULTI
28	E-P	ECHINACEA PURPUREA	PURPLE CONEFLOWER	#2 CONT.	2' O.C.
16	F-G	FOTHERGILLA GARDENII	DWARF FOTHERGILLA	24" HT.	#3 CONT.
12	F-O	FESTUCA OVINA 'ELIJAH BLUE'	ELIJAH BLUE FESCUE	#2 CONT.	CLUMP
30	P-H	PENNISTEM A. 'HAMELN'	DWARF FOUNTAIN GRASS	#2 CONT.	CLUMP
3	P-A	PICEA ABIES	NORWAY SPRUCE	6'	B&B
27	R-A	RHUS AROMATIC 'GRO-LOW'	GRO-LOW SUMAC	18" HT.	B&B

Know what's below. Call before you dig.

STATE OF OHIO
RICHARD R. WASHINGTON
794
REGISTERED
LANDSCAPE ARCHITECT

Richard Washington, License #794
Expiration Date 12/31/20

your trusted advisor
consultants
engineers
architects
planners

NO	REVISION	DATE

ISSUED FOR: CD
ISSUE DATE: 5/30/19
SCALE: AS SHOWN
DESIGNED BY: RS
DRAWN BY: RS
CHECKED BY: CC

LAKELAND TRANSFER CENTER
LAKELAND COMMUNITY COLLEGE
7601 CLOCKTOWER DR., KIRTLAND, OH 44094

LANDSCAPE PLAN

PROJECT NO. 18050002
DISCIPLINE LANDSCAPE
SHEET NAME L-01
SHEET 26 OF 55

H:\2018\18050002\DWG\SHEETS_18050002 - LANDSCAPE.DWG - L-01 - 8/5/2019 1:36:16 PM - GEORGE STEVENS