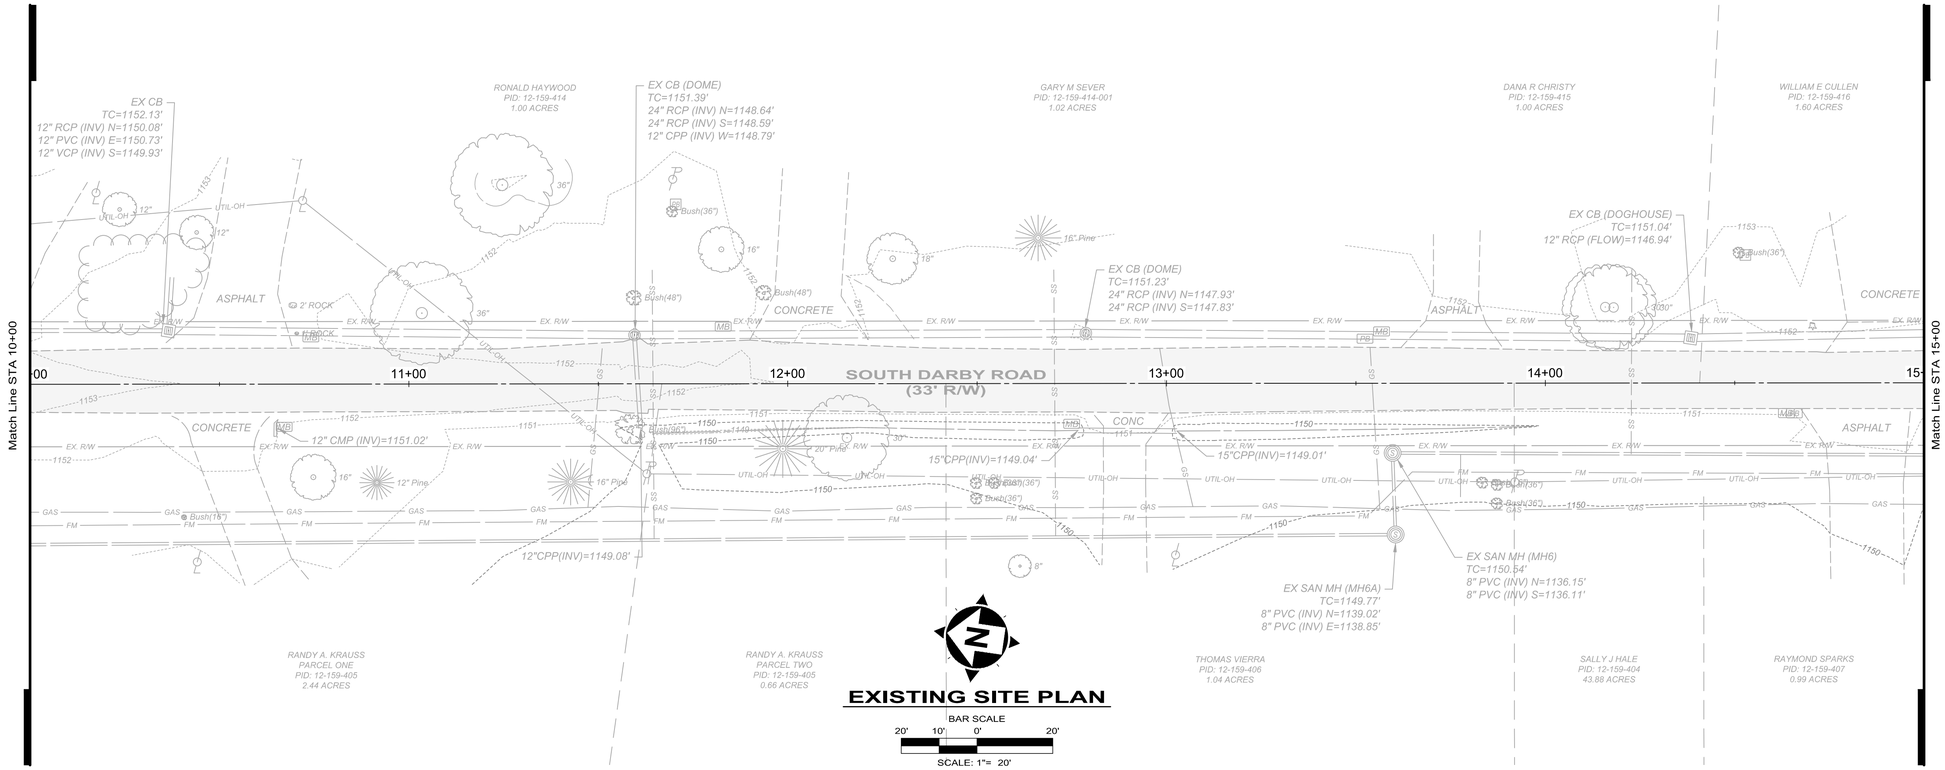

EXISTING SITE PLAN

BAR SCALE

20' 10' 0' 20'

SCALE: 1"= 20'

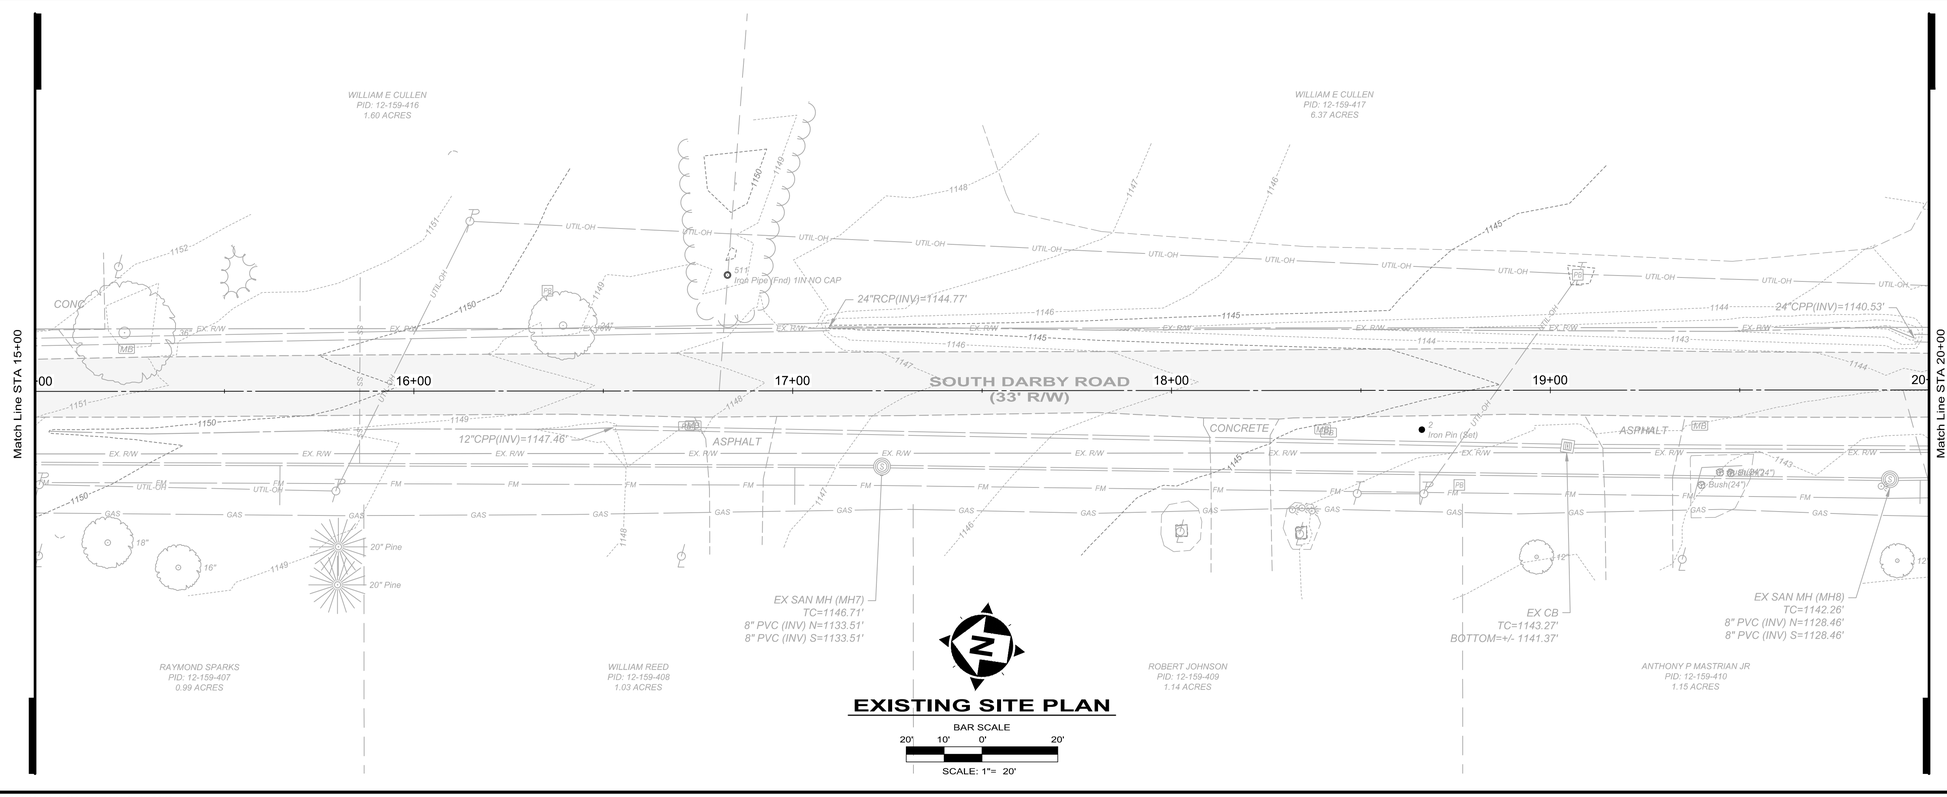

EXISTING SITE PLAN

BAR SCALE

20' 10' 0' 20'

SCALE: 1"= 20'

COMMONWEALTH OF PENNSYLVANIA
REGISTERED PROFESSIONAL
IAN ALEXANDER GARFOLI
ENGINEER
PE-075810

your trusted advisor
consultants
engineers
architects
planners

NO	REVISION	DATE

ISSUED FOR:	DESIGN
ISSUE DATE:	2/20/2019
SCALE:	AS SHOWN
DESIGNED BY:	PMT
DRAWN BY:	PMT
CHECKED BY:	IAG

CITY OF HERMITAGE
SOUTH DARBY ROAD STORMWATER AND ROADWAY IMPROVEMENTS PROJECT
HERMITAGE, PENNSYLVANIA

EXISTING SITE PLAN

PROJECT NO.
181039

DISCIPLINE
CIVIL

SHEET NAME
EC-2

SHEET 06 OF 25

H:\2018\181039\DWG\SHEETS_C_181039 - EXISTING CONDITIONS PLAN.DWG - EC-2 - 2/21/2019 2:10:10 PM - PHILIP TATE