PLAN CODED DEMOLITION:

1. LIMITS OF PAVEMENT REMOVAL
2. REMOVE EXISTING DRIVEWAY APPROACH
3. REMOVE EXISTING STORM WATER PIPE
4. REMOVE EXISTING STORM WATER STRUCTURE

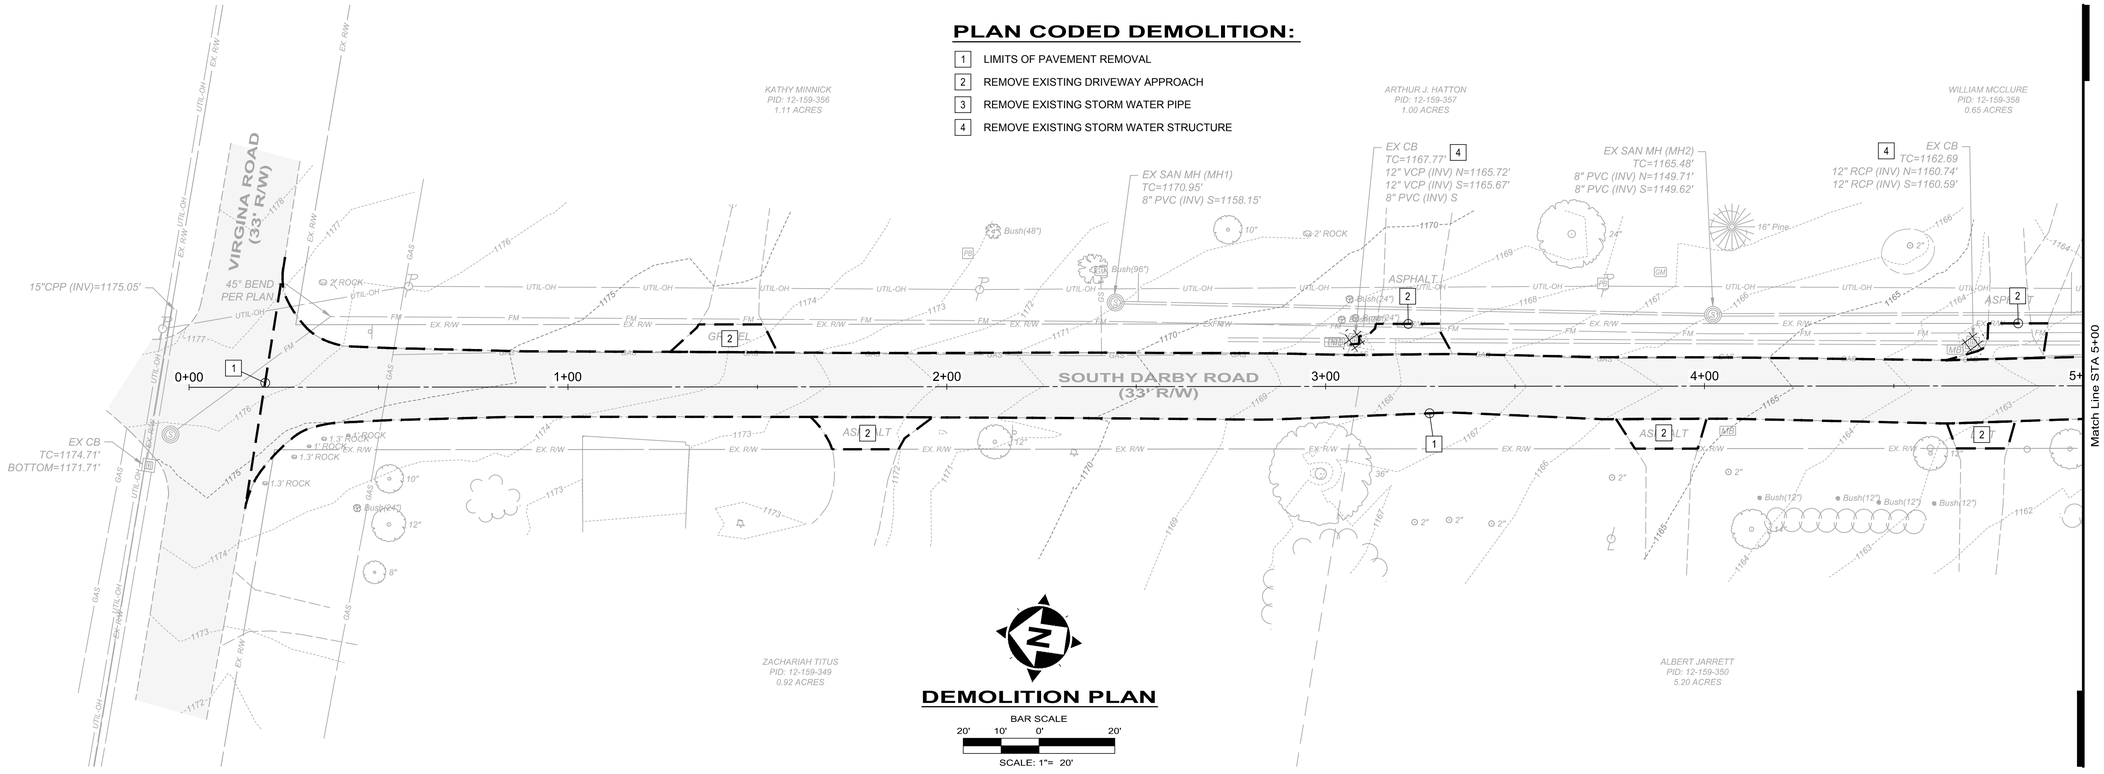

DEMOLITION PLAN

BAR SCALE

20' 10' 0' 20'

SCALE: 1"= 20'

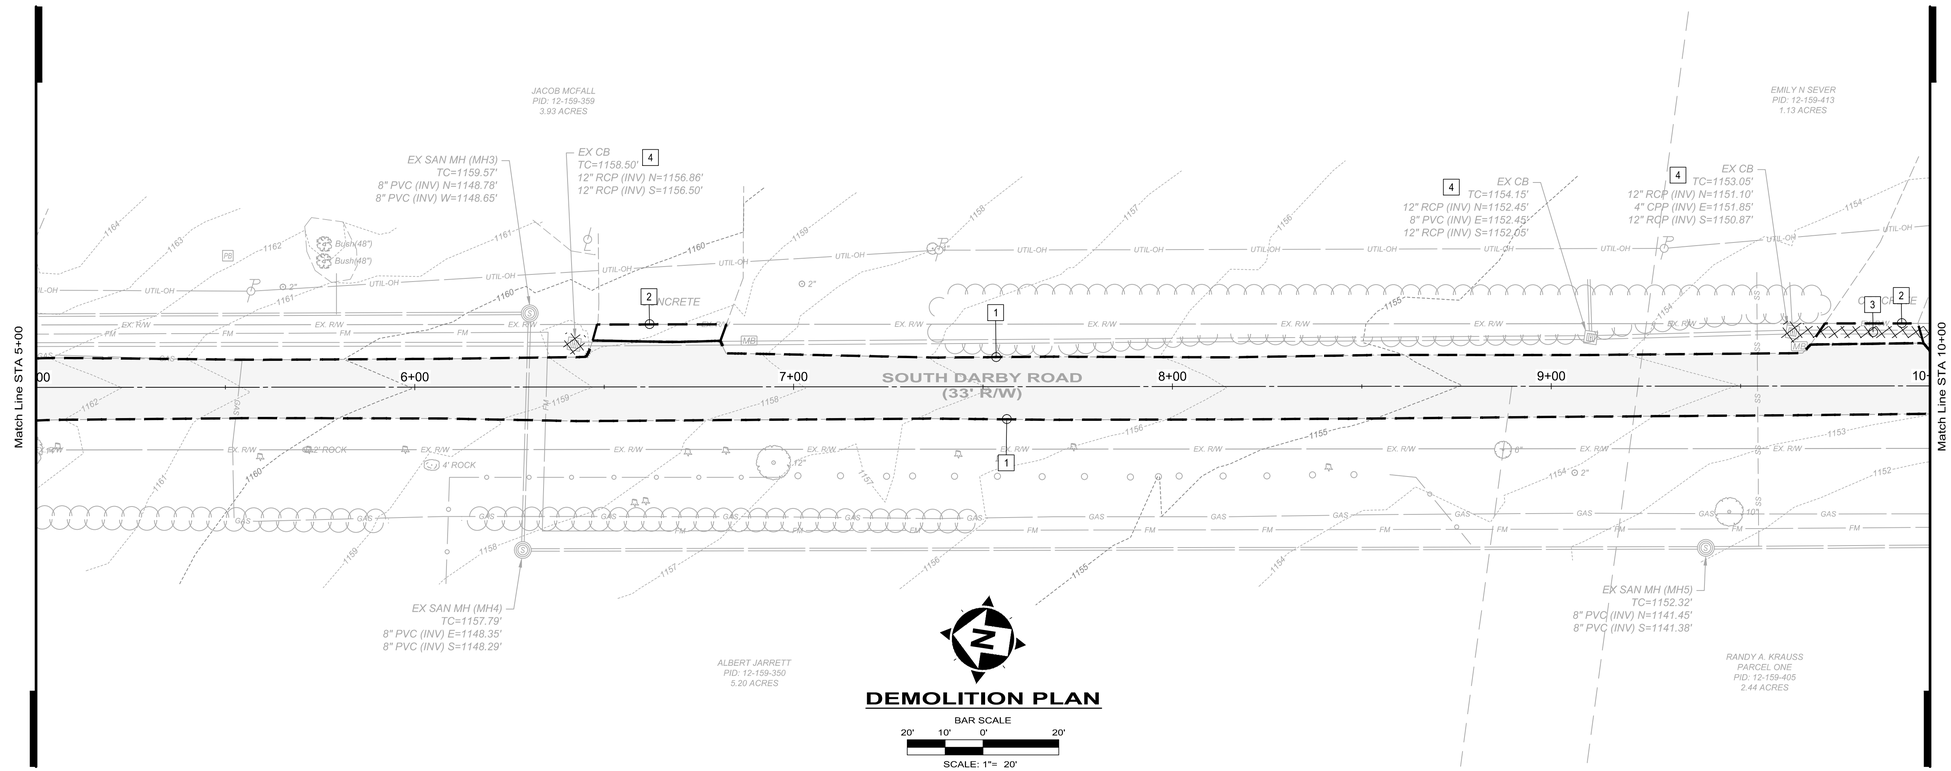

DEMOLITION PLAN

BAR SCALE

20' 10' 0' 20'

SCALE: 1"= 20'

COMMONWEALTH OF PENNSYLVANIA REGISTERED PROFESSIONAL IAN ALEXANDER GARFOLI ENGINEER PE-075810

your trusted advisor consultants engineers architects planners

NO	REVISION	DATE

ISSUED FOR:	DESIGN
ISSUE DATE:	2/20/2019
SCALE:	AS SHOWN
DESIGNED BY:	PMT
DRAWN BY:	PMT
CHECKED BY:	IAG

CITY OF HERMITAGE
SOUTH DARBY ROAD STORMWATER AND ROADWAY IMPROVEMENTS PROJECT
HERMITAGE, PENNSYLVANIA

DEMOLITION PLAN

PROJECT NO.	181039
DISCIPLINE	CIVIL
SHEET NAME	DP-1
SHEET	08
OF	25

H:\2018\181039\DWG\SHEETS_C_181039 - DEMOLITION PLAN.DWG - DP-1 - 4/9/2019 8:17:40 AM - PHILIP TATE