DRAWING PLAN CODED NOTES:

01 NEW ASPHALT DRIVE APPROACH

02 SHOULDER BACKUP

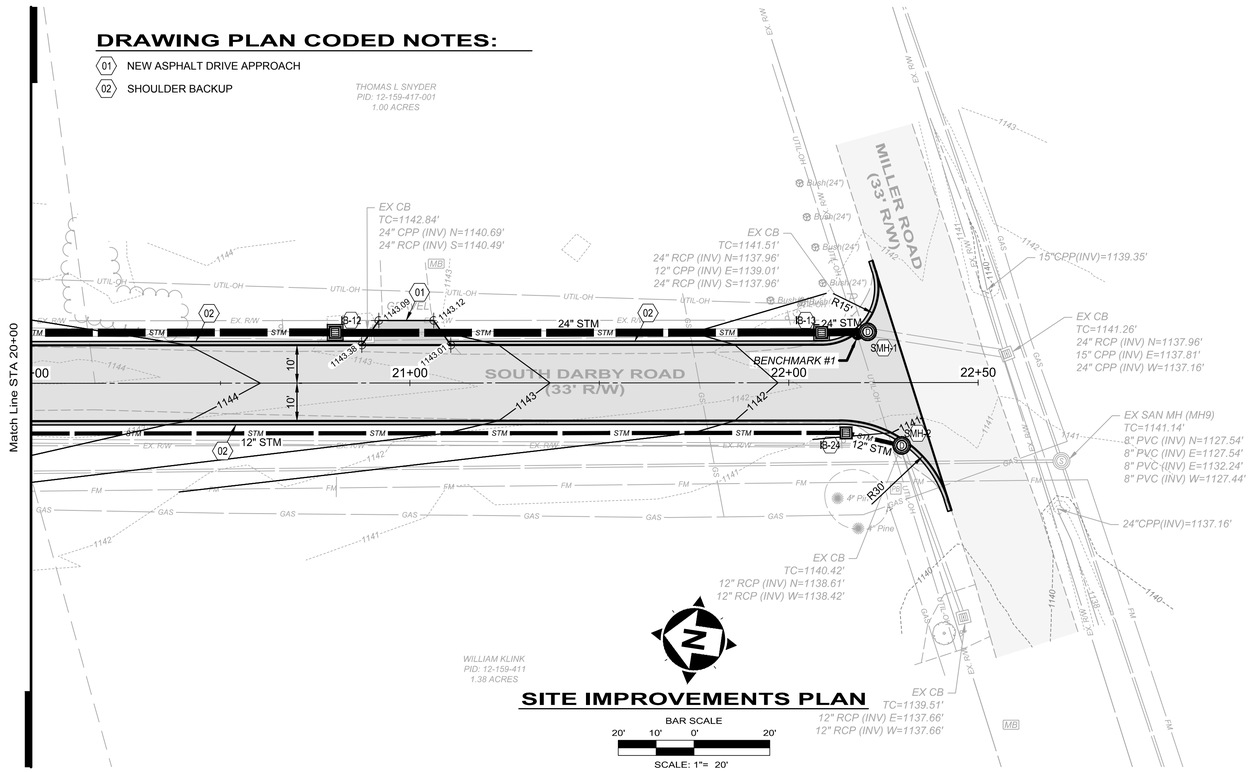

SITE IMPROVEMENTS PLAN

BAR SCALE
20' 10' 0' 20'
SCALE: 1"= 20'

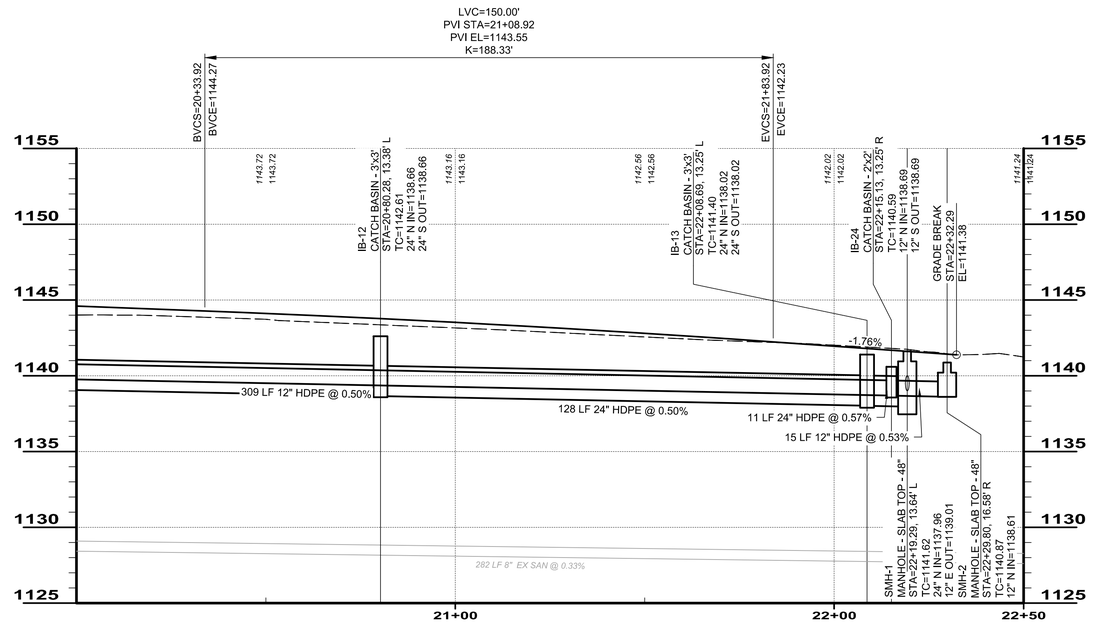

STORM SEWER PROFILE STA: 20+00 TO 22+50

PROFILE BAR SCALE
HORIZ: 20' 10' 0' 20'
VERT: 5' 2.5' 0' 5'

COLUMBIA GAS OF PENNSYLVANIA
REGISTERED PROFESSIONAL
IAN ALEXANDER CARFOLI
ENGINEER
PA-078949
COMMONWEALTH OF PENNSYLVANIA

your trusted advisor
consultants engineers architects planners

NO	REVISION	DATE

ISSUED FOR:	DESIGN
ISSUE DATE:	5/7/2019
SCALE:	AS SHOWN
DESIGNED BY:	PMT
DRAWN BY:	PMT
CHECKED BY:	IAG

CITY OF HERMITAGE
SOUTH DARBY ROAD STORMWATER AND ROADWAY IMPROVEMENTS PROJECT
HERMITAGE, PENNSYLVANIA

PLAN & PROFILE 5

PROJECT NO.	181039
DISCIPLINE	CIVIL
SHEET NAME	PP-5
SHEET	15
OF	25