LINE & CURVE DATA TABLE - EXERCISE TRAIL ALIGNMENT										
NO.	DELTA	RADIUS	LENGTH	LINE/CHD BRG	CHD DIST	BEGIN STA	START N/E	END STA	END N/E
L9			123.65'	N4°25'30.62"W		STA. 2+40.62	716335.9812,2249924.7357	STA. 3+64.27	716459.2616,2249915.1953
L10			50.02'	N2°19'33.70"W		STA. 3+64.27	716459.2616,2249915.1953	STA. 4+14.29	716509.2441,2249913.1650
L11			10.65'	N7°48'06.21"E		STA. 4+14.29	716509.2441,2249913.1650	STA. 4+24.95	716519.7983,2249914.6111
L12			78.21'	N3°57'08.52"W		STA. 4+24.95	716519.7983,2249914.6111	STA. 5+03.16	716597.8222,2249909.2203
L13			18.82'	N0°00'00.00"E		STA. 5+03.16	716597.8222,2249909.2203	STA. 5+21.98	716616.6447,2249909.2203
C1	90°00'00.00"	23.00'	36.13'	N45°00'00.00"E	32.53	STA. 5+21.98	716616.6447,2249909.2203	STA. 5+58.11	716639.6447,2249932.2203
L14			23.99'	N90°00'00.00"E		STA. 5+58.11	716639.6447,2249932.2203	STA. 5+82.10	716639.6447,2249956.2122

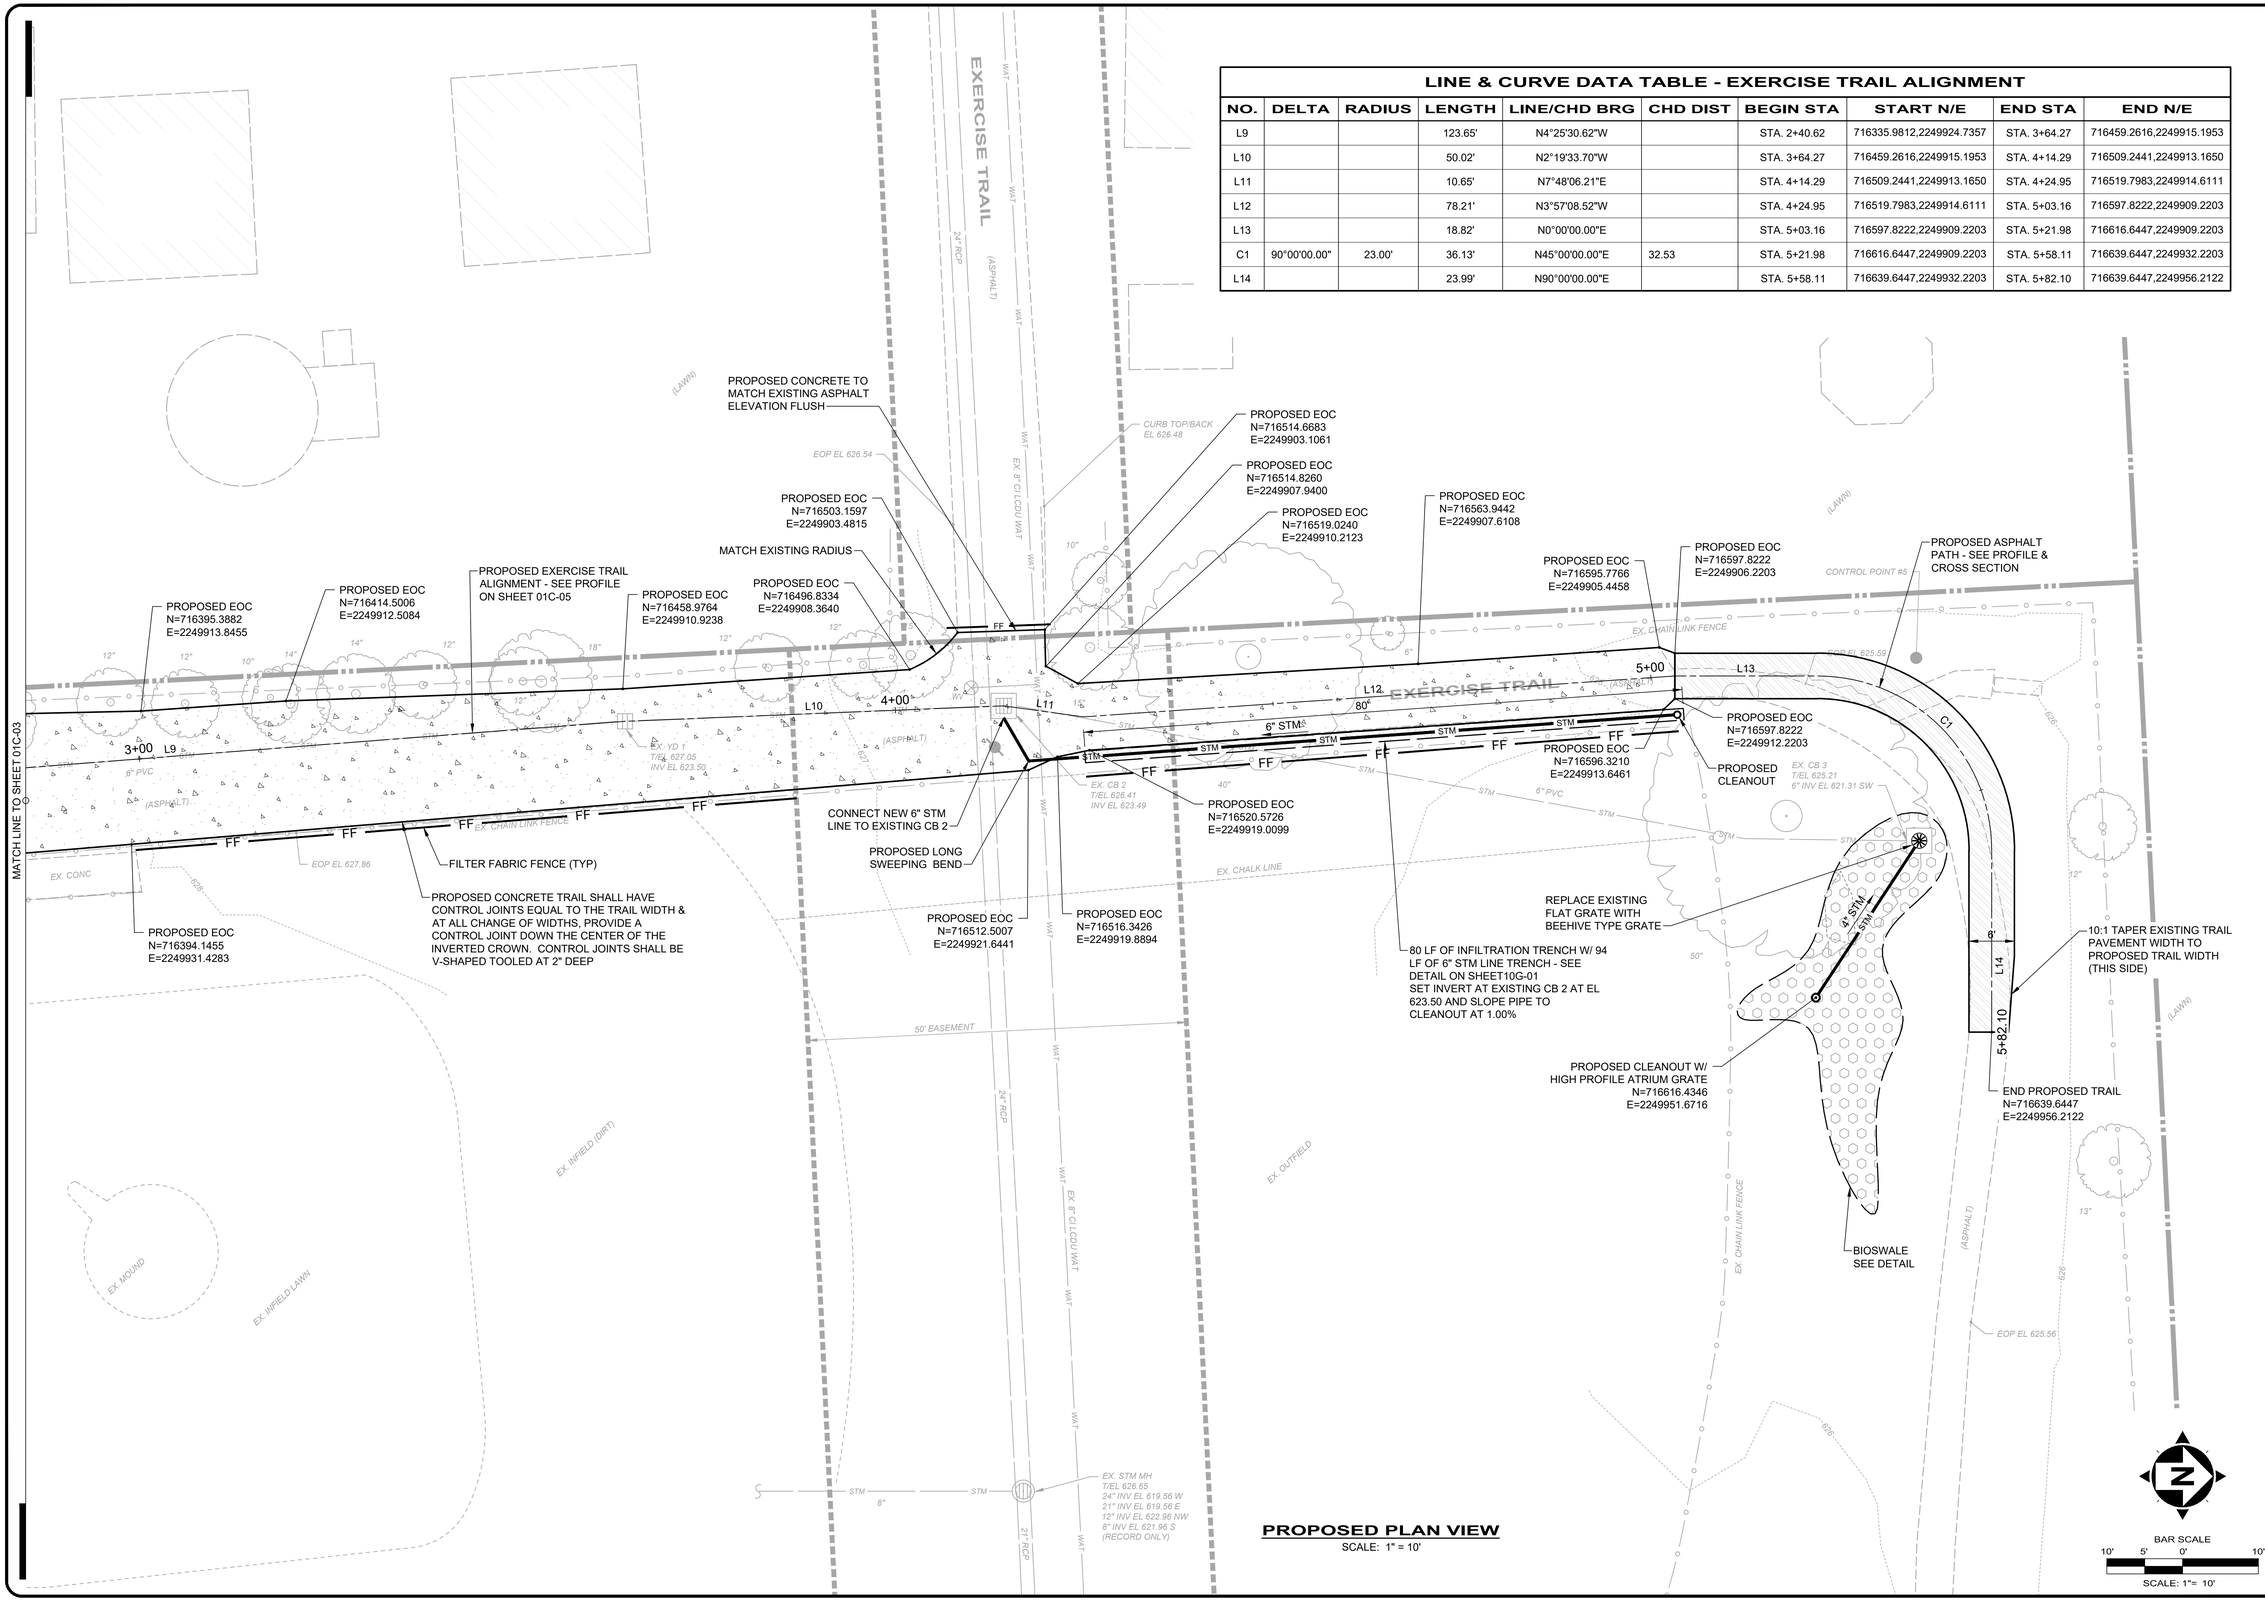

PROPOSED PLAN VIEW

SCALE: 1" = 10'

STATE OF OHIO TIMOTHY R. LANNON 58885 REGISTERED PROFESSIONAL ENGINEER

your trusted advisor consultants engineers architects planners

NO	REVISION	DATE

ISSUED FOR:	BID SET
ISSUE DATE:	12/19/2019
SCALE:	AS NOTED
DESIGNED BY:	RDS
DRAWN BY:	RDS
CHECKED BY:	CEC

CITY OF WILLOWICK

MANRY PARK EXERCISE TRAIL IMPROVEMENTS PROJECT

LAKE COUNTY WILLOWICK, OHIO

SITE IMPROVEMENTS - 01 SERIES

PROPOSED SITE PLAN 2

PROJECT NO.	
19023301	
DISCIPLINE	
CIVIL	
SHEET NAME	
01C-04	
SHEET	OF
7	12

H:\2019\19023301\DWG\SHEETS\C_19023301 - PLAN & PROFILES.DWG - 7 PROPOSED SITE PLAN 2 - 12/19/2019 8:56:03 AM - STEVEN STURM